

PROPOSED FRONT ELEVATION VIEW

SCALE: 1/4" = 1'-0"

PROPOSED REAR ELEVATION VIEW

SCALE: 1/4" = 1'-0"

THE ARCHITECT SHALL NOT HAVE CONTROL OR CHARGE OF AND SHALL NOT BE RESPONSIBLE FOR CONSTRUCTION MEANS, METHODS, DEVIATIONS, TECHNIQUES, SEQUENCES OR PROCEDURES, OR FOR SAFETY PRECAUTIONS AND PROGRAMS IN CONNECTIONS WITH THE WORK, FOR THE ACTS OR OMISSIONS OF THE CONTRACTOR, SUB-CONTRACTORS OR ANY OTHER PERSONS PERFORMING ANY OF THE WORK, OR FOR THE FAILURE OF THEM TO CARRY OUT THE WORK IN ACCORDANCE WITH THE CONTRACT DOCUMENTS. ALWAYS USE DIMENSIONS AS SHOWN. DRAWINGS ARE NOT TO BE SCALED. GERALD J. CALIENDO ARCHITECT, P.C. AND ITS PRINCIPAL/EMPLOYEES WERE NOT RETAINED FOR ANY CONSTRUCTION SUPERVISION.

Gerald J. Caliendo, R.A., A.I.A.
Architect, P.C.

Architecture
Interior Design
Code Consultant
Building Dept. Expediting

138-72 Queens Boulevard
Briarwood N.Y. 11435

Tel. (718) 268-9098
Fax (718) 268-9097

www.caliendoarchitects.com

CONSULTANTS:

OWNER:

DRAWING TITLE: PROPOSED FRONT & REAR ELEVATION VIEWS

PROJECT ADDRESS: 181-07 69TH AVENUE QUEENS, NY

DRAWN BY:	CHECKED BY:	JOB NO:	SCALE:	DATE:
DJ.	GJC	26004	AS NOTED	5-20-2026

REVISION	DATE	NO.

Ron Riviello
APPROVED
Date: 09/01/2026
Date/Time

REGISTERED ARCHITECT GERALD J. CALIENDO 020241 STATE OF NEW YORK

SEAL:

DOB: JOB # Q01392358-I1

DRAWING No: 11 OF 21

A-500.00



PROPOSED EAST SIDE ELEVATION VIEW
SCALE: 1/4" = 1'-0"

PROPOSED WEST SIDE ELEVATION VIEW
SCALE: 1/4" = 1'-0"

THE ARCHITECT SHALL NOT HAVE CONTROL OR CHARGE OF AND SHALL NOT BE RESPONSIBLE FOR CONSTRUCTION MEANS, METHODS, DEVIATIONS, TECHNIQUES, SEQUENCES OR PROCEDURES, OR FOR SAFETY PRECAUTIONS AND PROGRAMS IN CONNECTIONS WITH THE WORK, FOR THE ACTS OR OMISSIONS OF THE CONTRACTOR, SUB-CONTRACTORS OR ANY OTHER PERSON PERFORMING ANY OF THE WORK, OR FOR THE FAILURE OF THEM TO CARRY OUT THE WORK IN ACCORDANCE WITH THE CONTRACT DOCUMENTS. ALWAYS USE DIMENSIONS AS SHOWN. DRAWINGS ARE NOT TO BE SCALED. GERALD J. CALIENDO ARCHITECT, P.C. AND ITS PRINCIPAL/EMPLOYEES WERE NOT RETAINED FOR ANY CONSTRUCTION SUPERVISION.

Gerald J. Caliendo, R.A., A.I.A.
Architect, P.C.

Architecture
Interior Design
Code Consultant
Building Dept. Expediting

138-72 Queens Boulevard
Briarwood N.Y. 11435
Tel. (718) 268-9098
Fax (718) 268-9097
www.caliendoarchitects.com

CONSULTANTS:

OWNER:

DRAWING TITLE: SIDE ELEVATION VIEWS

PROJECT ADDRESS: 181-07 69TH AVENUE QUEENS, NY

DRAWN BY:	CHECKED BY:	JOB NO:	SCALE:	DATE:
DJ.	GJC	26004	AS NOTED	5-20-2026

REVISION

NO.	DATE

SEAL:

Date/Time: Ron Rivera APPROVED Date: 09/01/2026


JOB # Q01392358-I1


DOB:


DRAWING No: 12 OF 21

A-600.00

WINDOW/ DOOR	SIZE	TYPE	AIR LEAKAGE	ASSEMBLY U-FACTOR	S.H.G.C.	REMARKS
ED	6'-0"W x 8'-0"H	MAIN ENTRANCE	0.27 CFM/SF	U = 0.25	0.27	MANUFACTURER PELLA 250 SERIOUS FINISH AS PER OWNER
1	2'-1"W x 3'-5"H	FIXED	0.27 CFM/SF	U = 0.25	0.27	MANUFACTURER PELLA LIFESTYLE SERIOUS FINISH AS PER OWNER
2	5'-4"W x 6'-1"H	2-WIDE CASEMENT	0.27 CFM/SF	U = 0.25	0.27	MANUFACTURER PELLA LIFESTYLE SERIOUS FINISH AS PER OWNER
3	9'-6"W x 8'-0"H	2-WIDE CASEMENT	0.27 CFM/SF	U = 0.25	0.27	MANUFACTURER PELLA LIFESTYLE SERIOUS FINISH AS PER OWNER
4	4-11"W x 4'-5"H	FIXED ARCHED GOTHIC	0.27 CFM/SF	U = 0.25	0.27	MANUFACTURER PELLA LIFESTYLE SERIOUS FINISH AS PER OWNER
5	2'-1"W x 6'-0"H	CASEMENT ARCH GOTHIC	0.27 CFM/SF	U = 0.25	0.27	MANUFACTURER PELLA LIFESTYLE SERIOUS FINISH AS PER OWNER
6	8'-9"W x 5'-11"H	CASEMENT	0.27 CFM/SF	U = 0.26	0.27	MANUFACTURER PELLA LIFESTYLE SERIOUS FINISH AS PER OWNER
7	2'-11"W x 5'-11"H	CASEMENT	0.27 CFM/SF	U = 0.24	0.23	MANUFACTURER PELLA LIFESTYLE SERIOUS FINISH AS PER OWNER
8	12'-0"W x 8'-5"H	TRIPLE FIXED	0.27 CFM/SF	U = 0.25	0.27	MANUFACTURER PELLA LIFESTYLE SERIOUS FINISH AS PER OWNER
9	12'-0"W x 9'-10"H	TRIPLE SLIDING DOOR	0.27 CFM/SF	U = 0.25	0.27	MANUFACTURER PELLA LIFESTYLE SERIOUS FINISH AS PER OWNER
10	2'-5"W x 4'-11"H	CASEMENT	0.27 CFM/SF	U = 0.25	0.27	MANUFACTURER PELLA LIFESTYLE SERIOUS FINISH AS PER OWNER
11	3'-9"W x 6'-1"H	CASEMENT	0.27 CFM/SF	U = 0.25	0.27	MANUFACTURER PELLA LIFESTYLE SERIOUS FINISH AS PER OWNER
12	6'-9"W x 2'-4"H	FIXED	0.27 CFM/SF	U = 0.25	0.27	MANUFACTURER PELLA LIFESTYLE SERIOUS FINISH AS PER OWNER
13	12'-0"W x 8'-5"H	CASEMENT	0.27 CFM/SF	U = 0.25	0.27	MANUFACTURER PELLA LIFESTYLE SERIOUS FINISH AS PER OWNER
SD	2'-10"W x 8'-0"H	SIDE EXTERIOR DOOR	0.27 CFM/SF	U = 0.25	0.27	MANUFACTURER PELLA LIFESTYLE SERIOUS FINISH AS PER OWNER
CD	3'-0"W x 8'-0"H	CEL. EXTERIOR DOOR	0.27 CFM/SF	U = 0.25	0.27	MANUFACTURER PELLA LIFESTYLE SERIOUS FINISH AS PER OWNER
GD	9'-6"W x 9'-6"H	GAR. EXTERIOR DOOR	0.27 CFM/SF	U = 0.23	0.31	MANUFACTURER PELLA LIFESTYLE SERIOUS FINISH AS PER OWNER

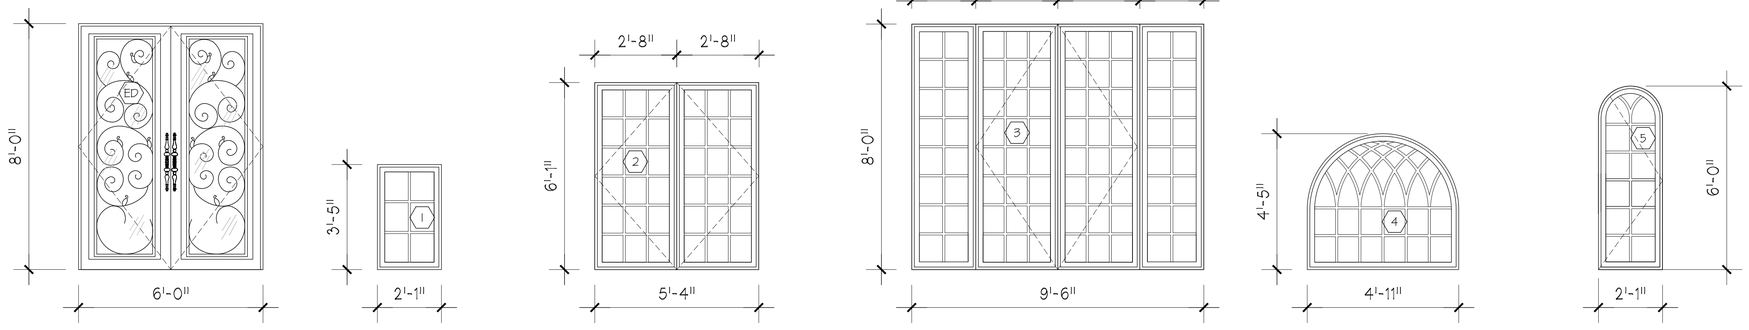

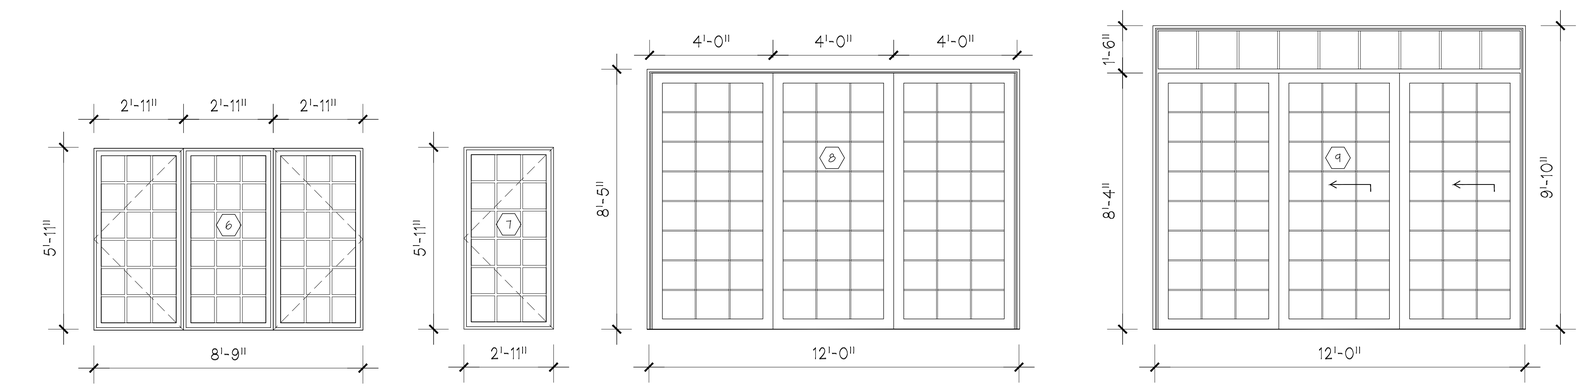

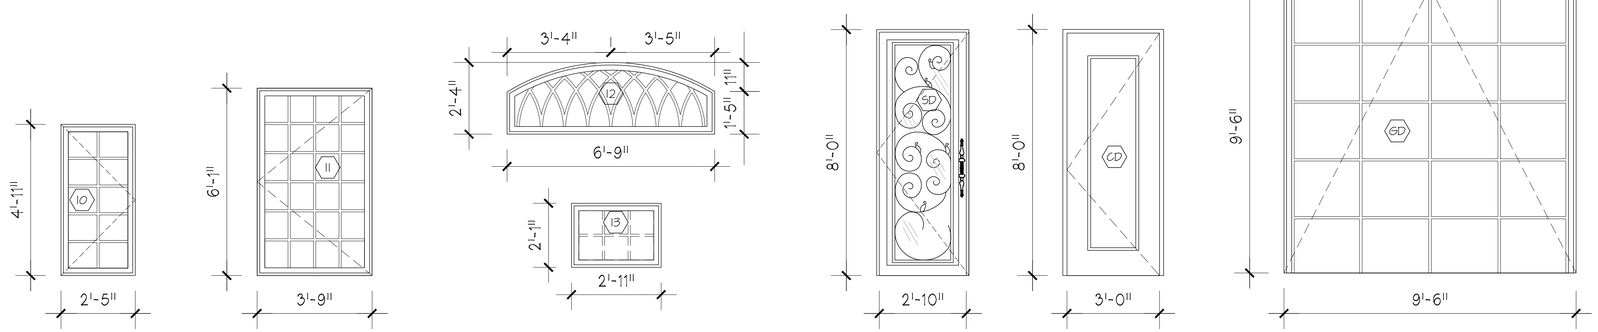

THE ARCHITECT SHALL NOT HAVE CONTROL OR CHARGE OF AND SHALL NOT BE RESPONSIBLE FOR CONSTRUCTION MEANS, METHODS, DEVIATIONS, TECHNIQUES, SEQUENCES OR PROCEDURES, OR FOR SAFETY PRECAUTIONS AND PROGRAMS IN CONNECTIONS WITH THE WORK, FOR THE ACTS OR OMISSIONS OF THE CONTRACTOR, SUB-CONTRACTORS OR ANY OTHER PERSON PERFORMING ANY OF THE WORK, OR FOR THE FAILURE OF THEM TO CARRY OUT THE WORK IN ACCORDANCE WITH THE CONTRACT DOCUMENTS. ALWAYS USE DIMENSIONS AS SHOWN. DRAWINGS ARE NOT TO BE SCALED. GERALD J. CALIENDO ARCHITECT, P.C. AND ITS PRINCIPAL/EMPLOYEES WERE NOT RETAINED FOR ANY CONSTRUCTION SUPERVISION.

Gerald J. Caliendo, R.A., A.I.A.
Architect, P.C.

Architecture
Interior Design
Code Consultant
Building Dept. Expediting

138-72 Queens Boulevard
Briarwood N.Y. 11435

Tel. (718) 268-9098
Fax (718) 268-9097

www.caliendoarchitects.com

CONSULTANTS:

OWNER:

DRAWING TITLE: WINDOW SCHEDULE

PROJECT ADDRESS: 181-07 69TH AVENUE QUEENS, NY

DRAWN BY:	CHECKED BY:	JOB NO:	SCALE:	DATE:
DJ.	GJC	26004	AS NOTED	5-20-2026

NO.	DATE	REVISION

SEAL: REGISTERED ARCHITECT GERALD J. CALIENDO 020241 STATE OF NEW YORK

DOB:

JOB # Q01392358-I1

DRAWING No: 14 OF 21

A-800.00

NYC Buildings
Ron Riviello
APPROVED
Date: 09/01/2026
Date/Time